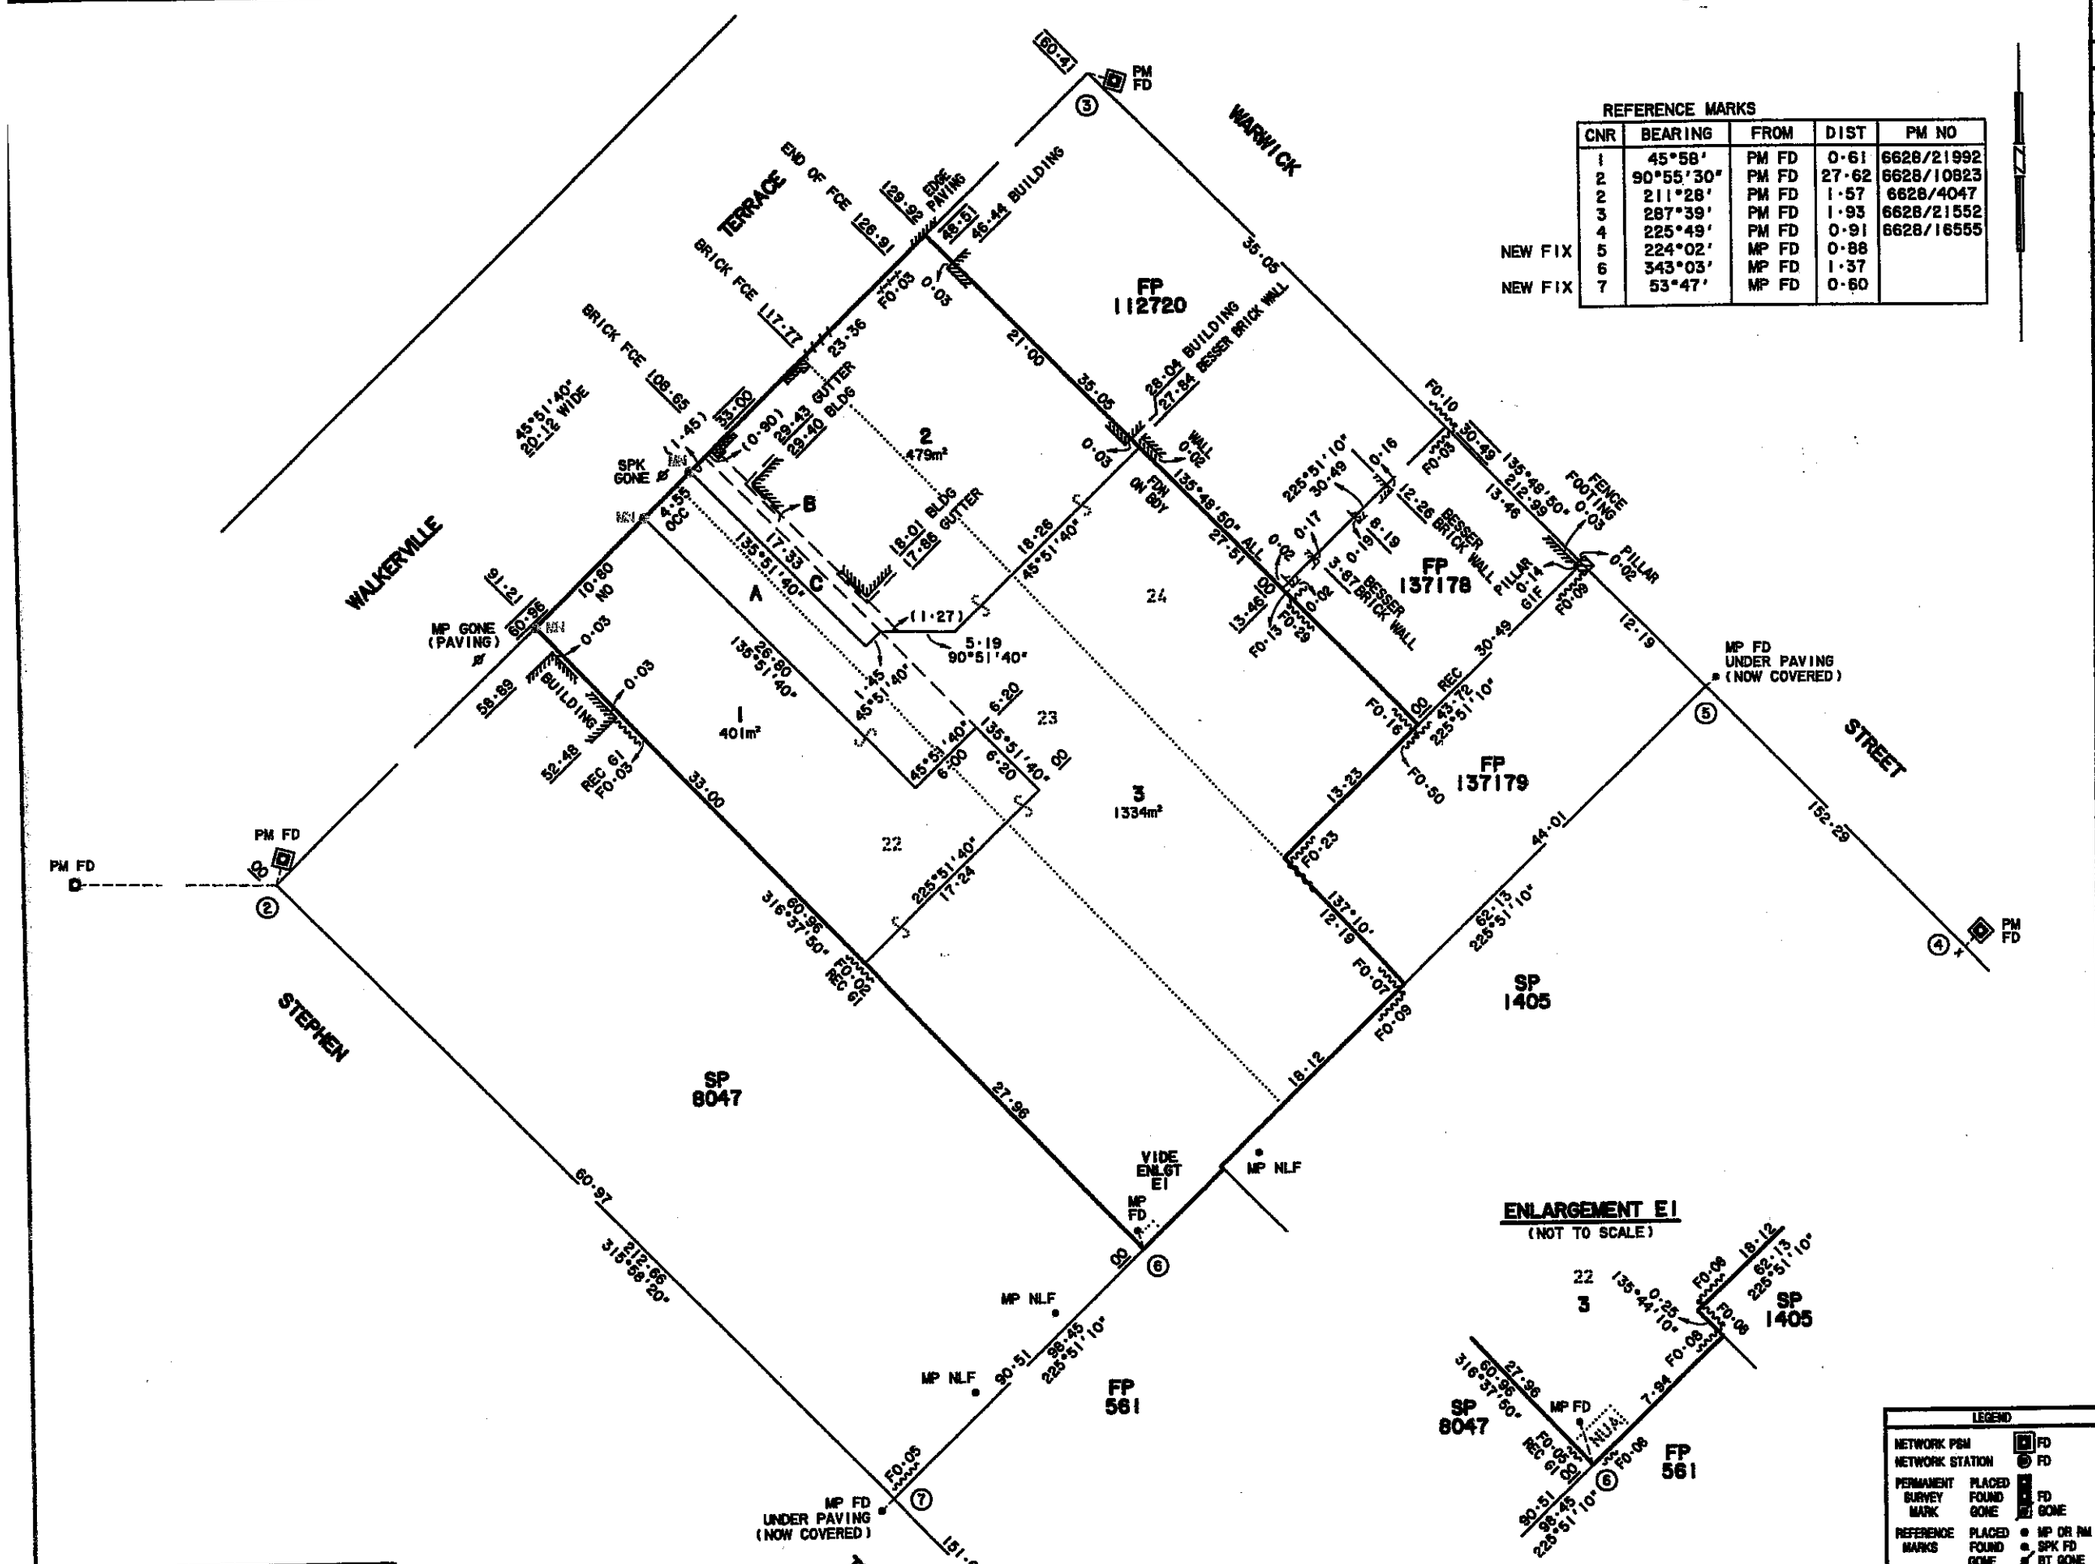

REFERENCE MARKS

CNR	BEARING	FROM	DIST	PM NO
1	45°58'	PM FD	0·61	6628/21992
2	90°55'30"	PM FD	27·62	6628/10823
2	211°28'	PM FD	1·57	6628/4047
3	287°39'	PM FD	1·93	6628/21552
4	225°49'	PM FD	0·91	6628/16555
NEW FIX 5	224°02'	MP FD	0·88	
NEW FIX 6	343°03'	MP FD	1·37	
NEW FIX 7	53°47'	MP FD	0·60	

PLAN NUMBER

THIS IS SHEET 1 OF 1 SHEETS

DEPOSITED / /20

ACCEPTED FOR FILING PRO REGISTRAR GENERAL

MAP REF. 6628-39-r DEV. No. 200/D007/06

TITLE SYSTEM REAL PROPERTY ACT

TITLE REFERENCE CT 5818/684, CT 5801/50 & CT 5825/739

O.B. / LAST PLAN REF. TOTAL AREA

DOCKET No.

FIELD BOOK No.

CLOSURE CHECKED	PLAN EXAMINED	PLAN APPROVED	P.M.S. APPROVED

IRRIGATION AREA - DIVISION -

HUNDRED YATALA

AREA WALKERVILLE

COUNCIL CORPORATION OF THE TOWN OF WALKERVILLE

PLAN OF DIVISION AND CORRECTION OF DATA

ALLOTMENT 22 IN FP 137173,
ALLOTMENT 23 IN FP 137174
& ALLOTMENT 24 IN FP 137175

SCALE 0 2.5 5 10 15 20 25 METRES

STATEMENTS CONCERNING EASEMENTS ANNOTATIONS AND AMENDMENTS

NO OCCUPATION ON SURVEYED BOUNDARIES OF SUBJECT LAND UNLESS SHOWN OTHEWISE

PORTION OF ALLOTMENT 3 MARKED A IS TO BE SUBJECT TO FREE AND UNRESTRICTED RIGHT OF WAY APPURTENANT TO ALLOTMENTS 1 AND 2

PORTION OF ALLOTMENT 2 MARKED B IS TO BE SUBJECT TO A RIGHT OF WAY LIMITED IN HEIGHT TO 40·50 METRES AHD APPURTENANT TO ALLOTMENT 3 AS SET FORTH IN THE ACCOMPANYING DOCUMENTATION

PORTION OF ALLOTMENT 2 MARKED C IS TO BE SUBJECT TO A FREE AND UNRESTRICTED RIGHT OF WAY APPURTENANT TO ALLOTMENTS 1 AND 3

LEGEND

NETWORK PSM		FD
NETWORK STATION		FD
PERMANENT SURVEY MARK	PLACED	
	FOUND	FD
	GONE	GONE
REFERENCE MARKS	PLACED	MP OR RM
	FOUND	SPK FD
	GONE	BT GONE
DRILL HOLE & WING		
DIRECTION CHANGE		
PART DISTANCES		[20.32]
CALCULATED DATA		20.86 CALC.
COPIED DATA		100.85

ALL DISTANCES ARE GROUND DISTANCES

COMBINED SCALE FACTOR 1·00018 ZONE 54 MGA 94

BEARING DATUM MGA 94 DISTANCE -

DERIVED FROM TERTIARY NETWORK

I, CRAIG BARWICK

licensed Surveyor of South Australia do hereby certify-

1) that this plan has been made from surveys carried out by me or under my personal supervision and in accordance with the Survey Act 1992

2) that the field work was completed on the 13TH day of OCTOBER 2006 ~~excepting for the final placement of survey marks~~ (strike out if not applicable)

Date 16/10/2006 Licensed Surveyor

ALEXANDER & SYMONDS PTY. LTD.
11 KING WILLIAM STREET, KENT TOWN
P.O. BOX 1000 KENT TOWN 5071
A.B.N. 93 007 753 988
TEL (08) 8130 1666 FAX (08) 8362 0099

REFERENCE A030905.00
DWG No A030905_LTO.dwg
RHF 15/12/2006 REV: C